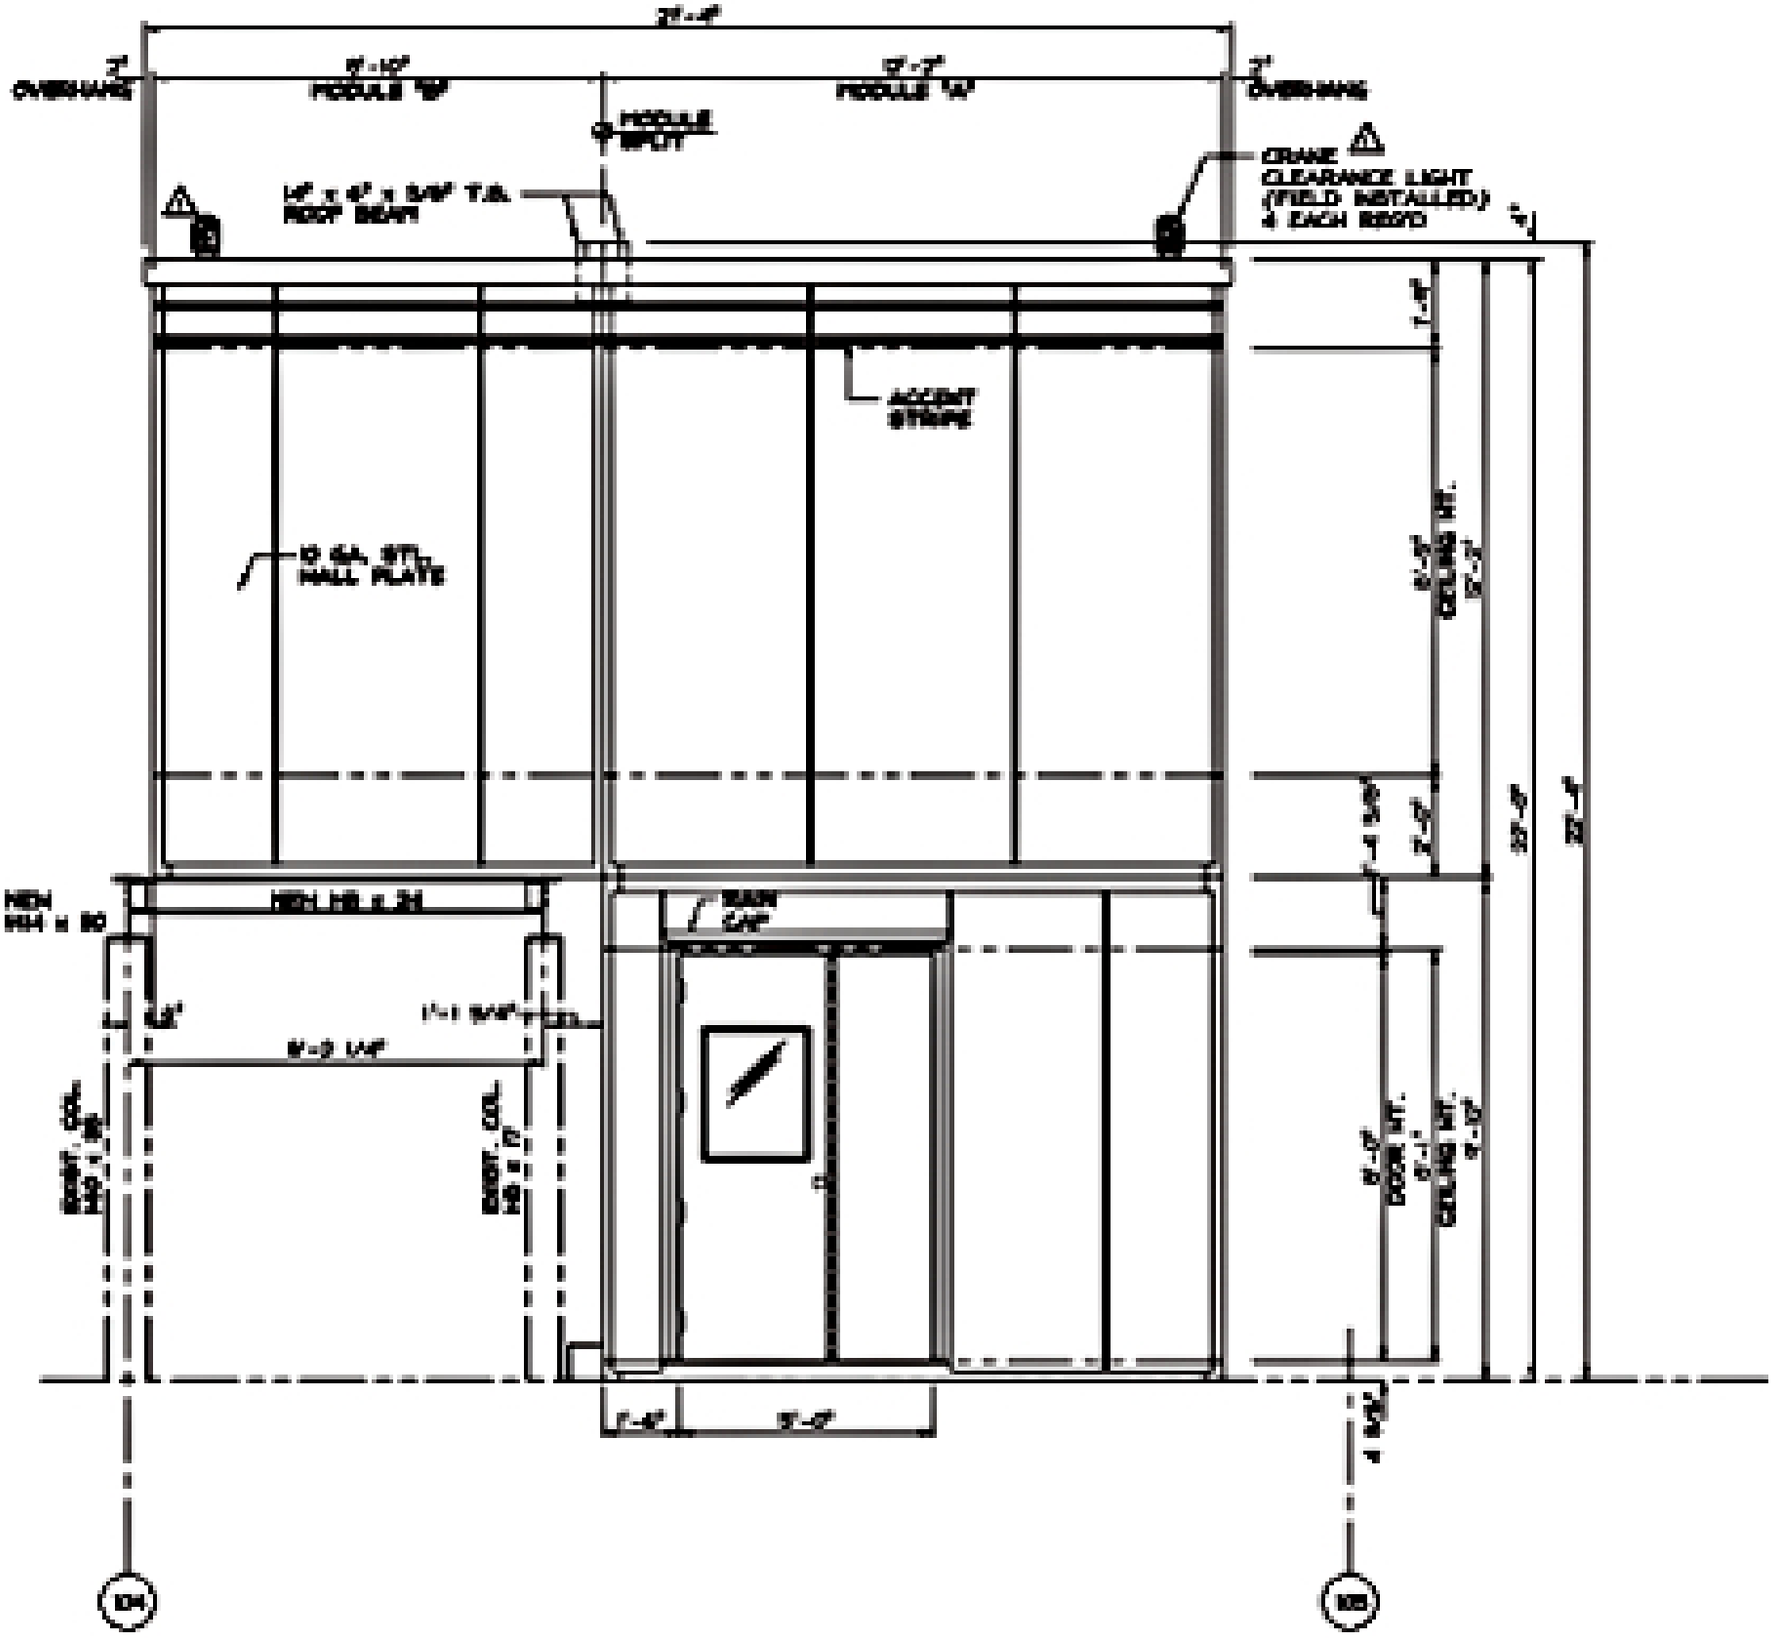

EAST WALL ELEVATION

SCALE 3/8" = 1'-0"