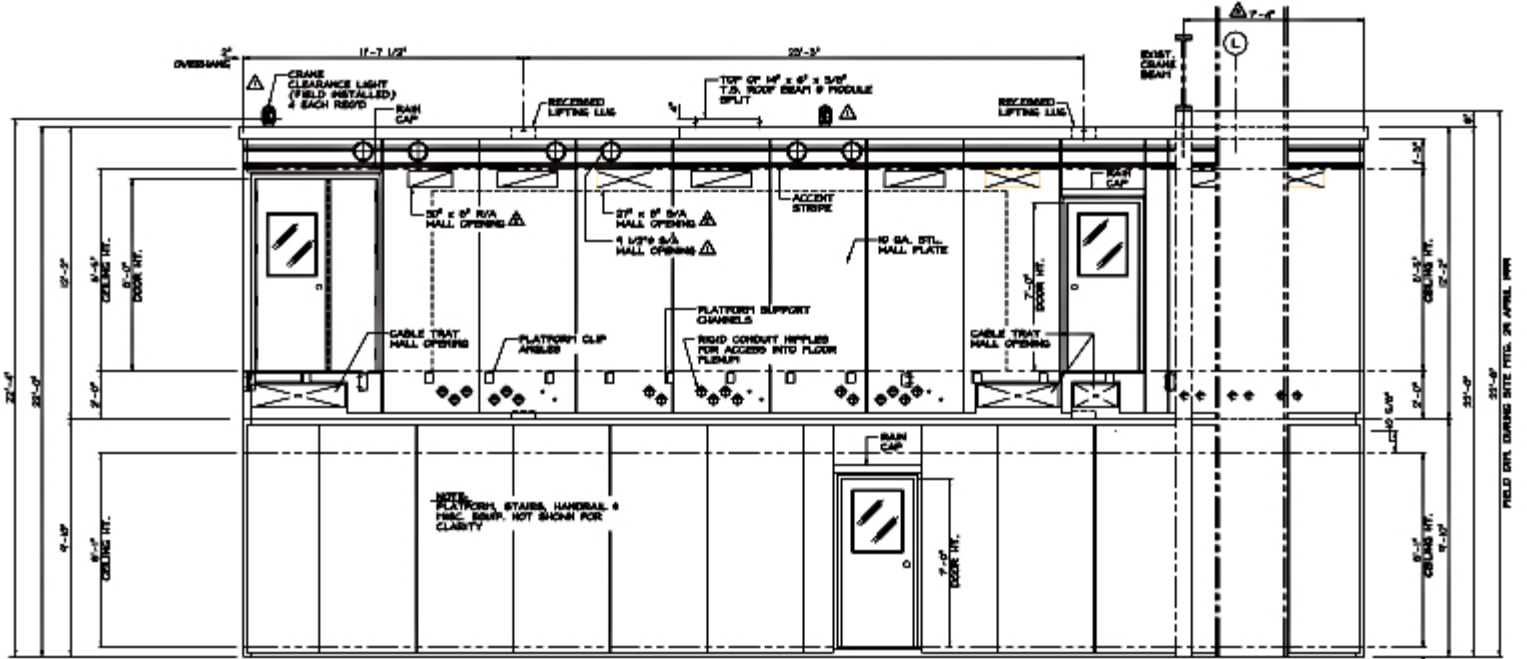

NORTH WALL ELEVATION

SCALE: 3/8" = 1'-0"