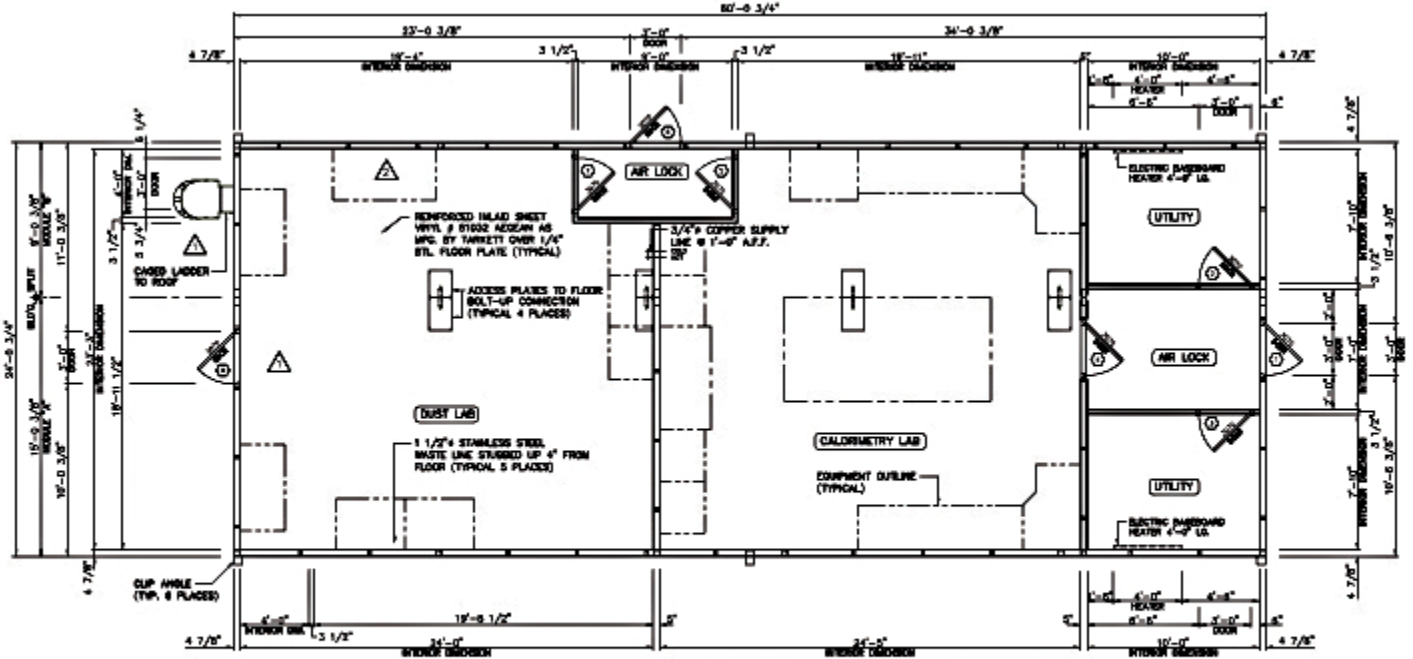

FLOOR PLAN — LAB

SCALE = 1/4" = 1'-0"

NOTES:

EQUIPMENT SHOWN ON THIS PLAN SUPPLIED & INSTALLED BY OWNERS.